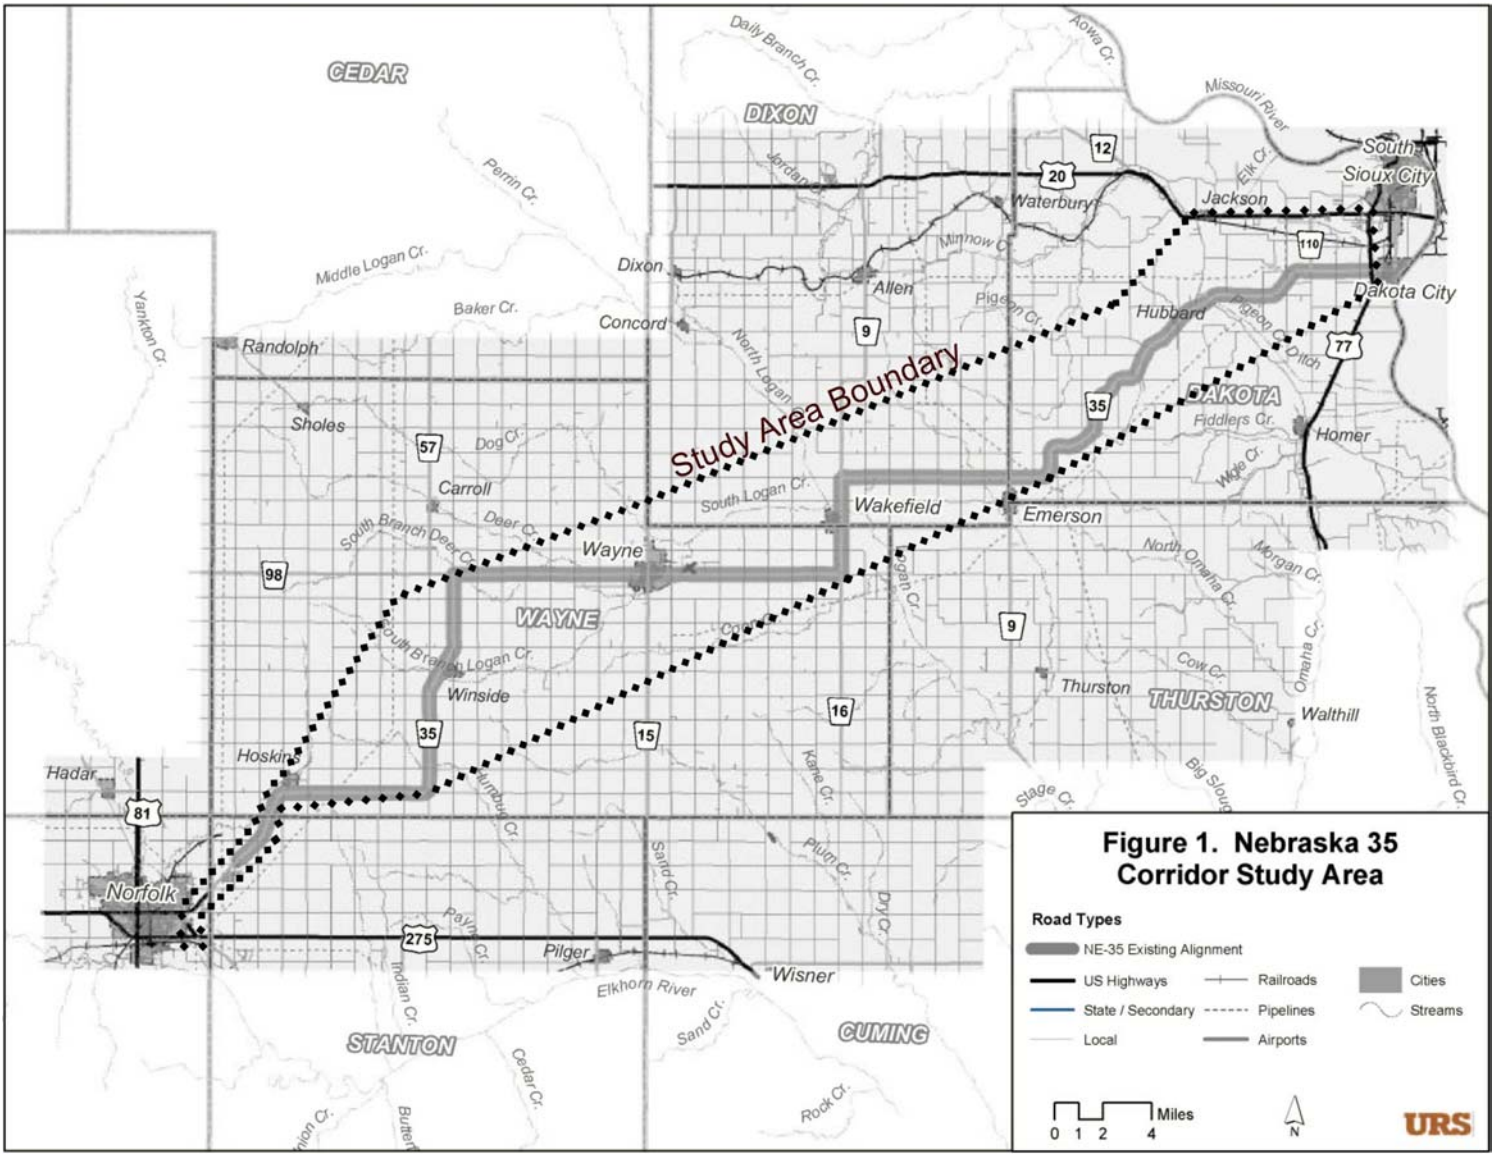

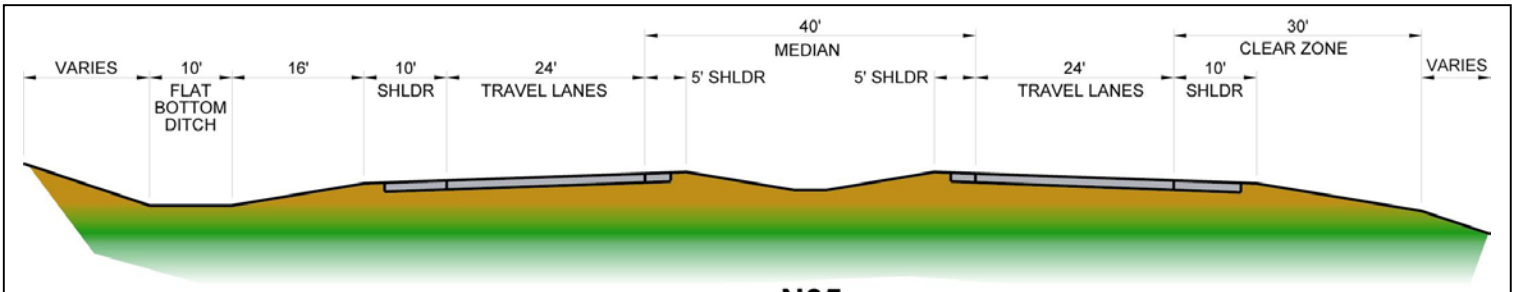

N35
TYPICAL SECTION
(PROPOSED)
4-LANE DIVIDED HIGHWAY